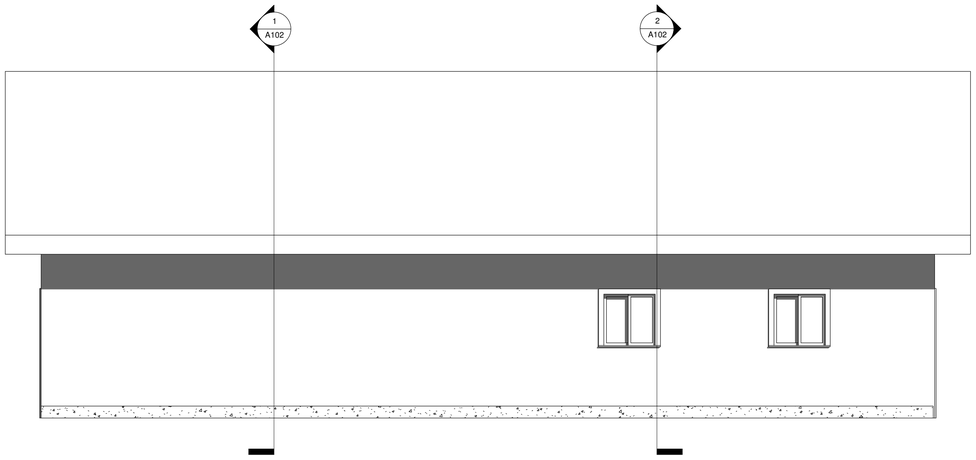

2 North
1/4" = 1'-0"

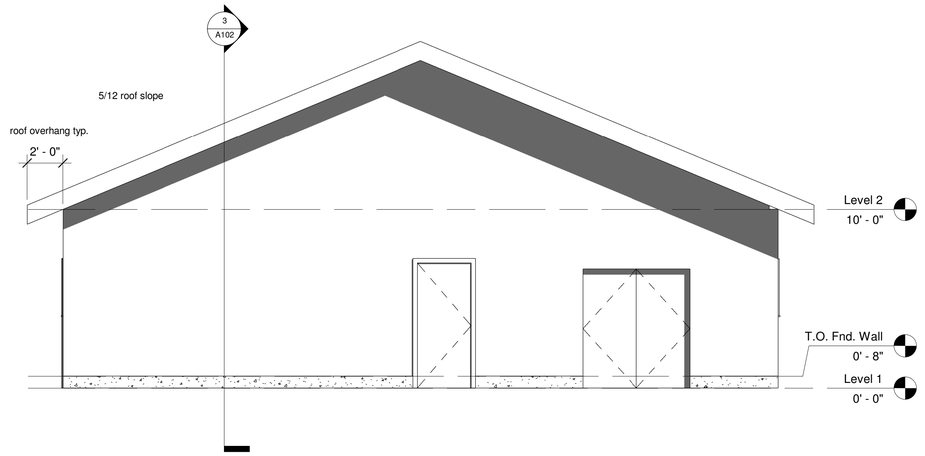

1 East
1/4" = 1'-0"

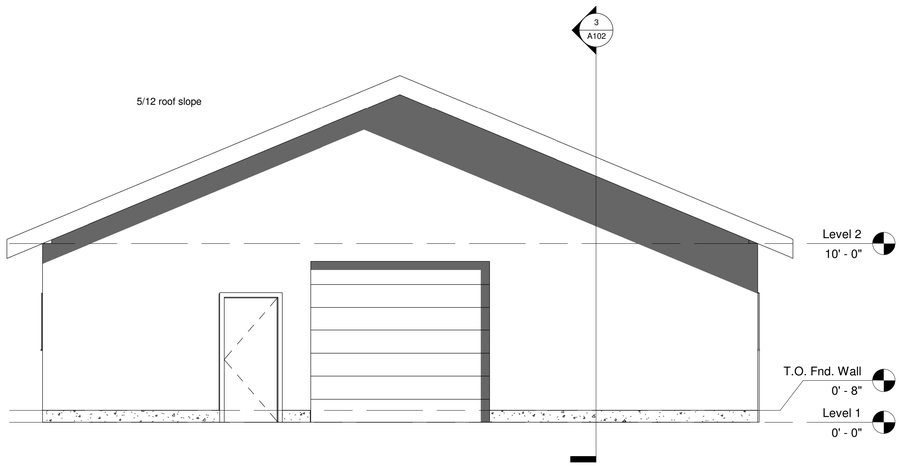

4 West
1/4" = 1'-0"

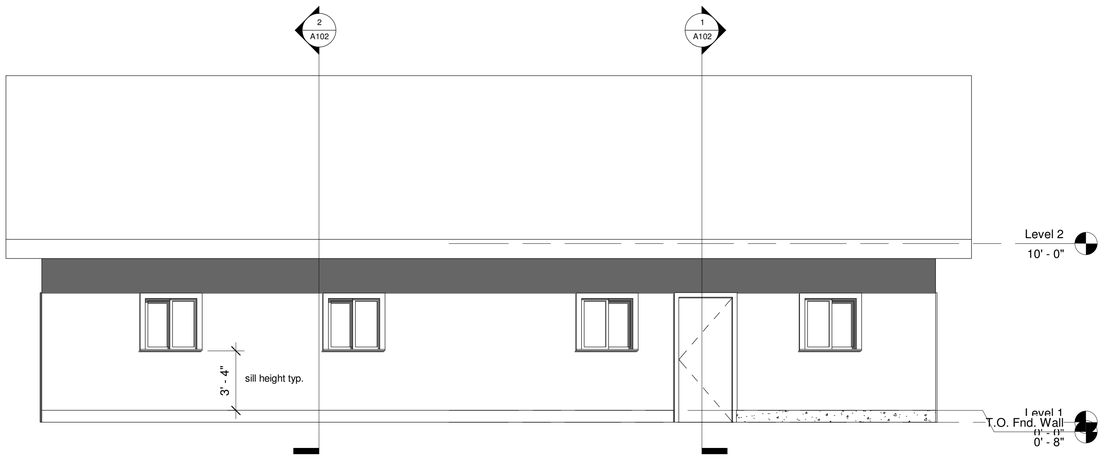

3 South
1/4" = 1'-0"

Goldfinch
SMALL HOME DESIGN

www.goldfinchdesign.com

Consultant
Address
Address
Phone
Fax
e-mail

Consultant
Address
Address
Phone
Fax
e-mail

Consultant
Address
Address
Phone
Fax
e-mail

Consultant
Address
Address
Phone
Fax
e-mail

No.	Description	Date

Fish and Game Club

Elevations

Project number	0001
Date	Mar 25, 2021
Drawn by	AST
Checked by	Client

A103

Scale 1/4" = 1'-0"

2021-03-26 10:48:20 AM