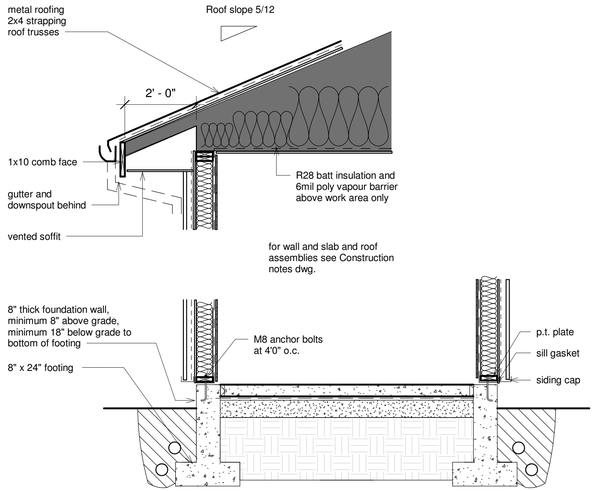

2 detail section

1/2" = 1'-0"

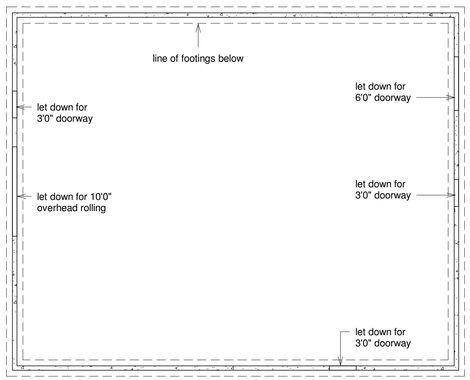

3 foundation plan

1/8" = 1'-0"

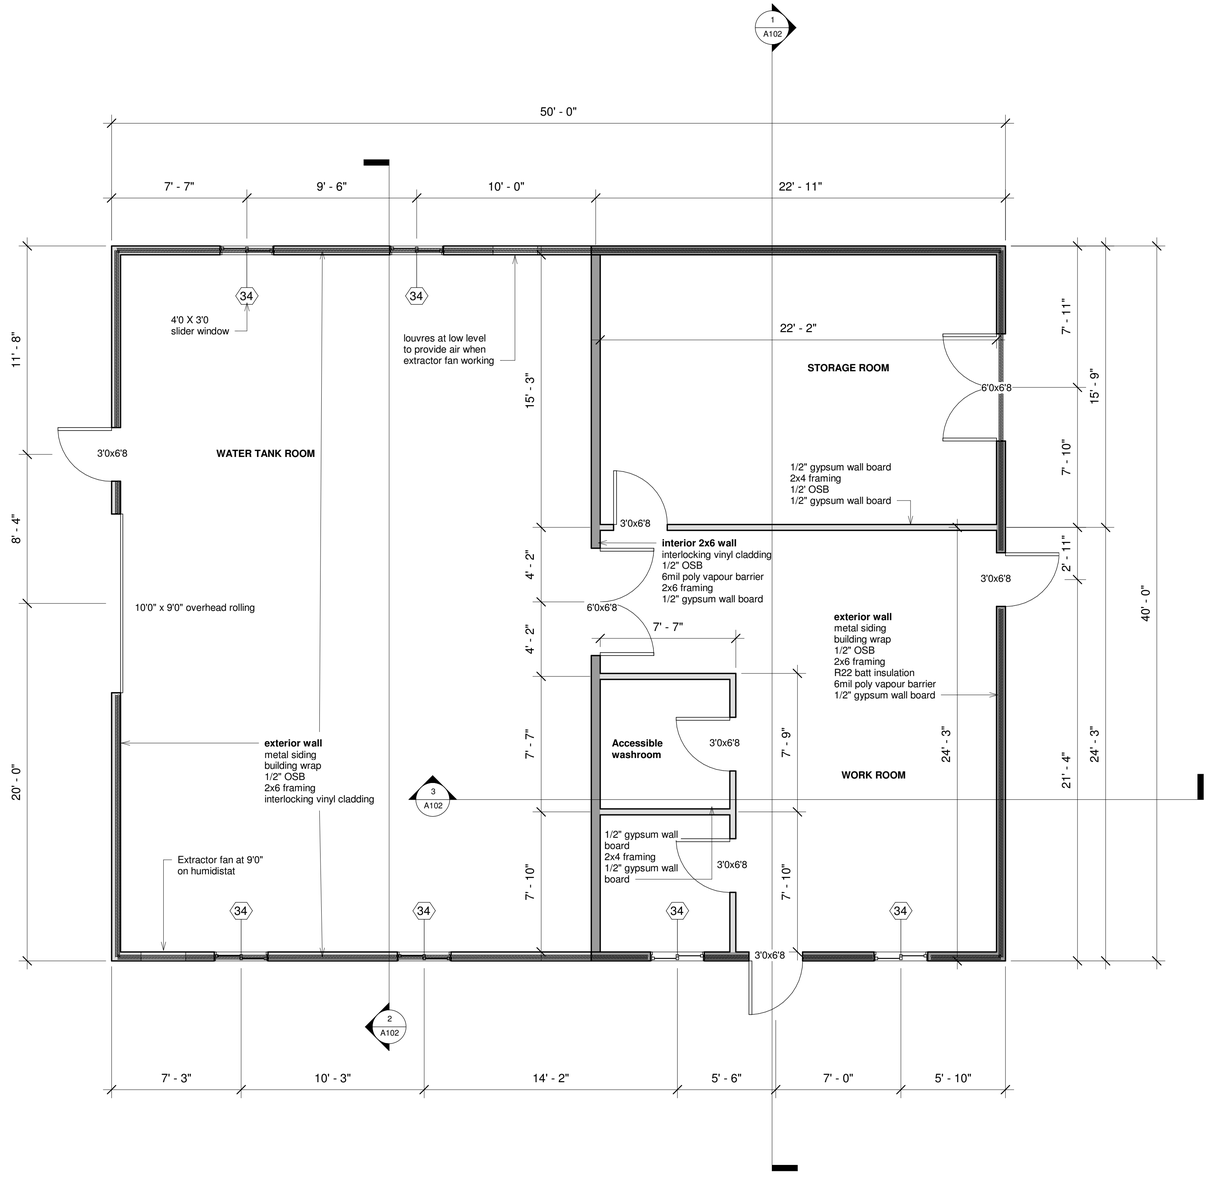

1 Level 1

1/4" = 1'-0"

Goldfinch
SMALL HOME DESIGN

www.goldfinchdesign.com

Consultant
Address
Address
Phone
Fax
e-mail

Consultant
Address
Address
Phone
Fax
e-mail

Consultant
Address
Address
Phone
Fax
e-mail

Consultant
Address
Address
Phone
Fax
e-mail

No.	Description	Date

Fish and Game Club

Plan and detail section

Project number	0001
Date	Mar 25, 2021
Drawn by	Author
Checked by	Checker
	A101
Scale	As indicated

2021-03-26 10:48:16 AM