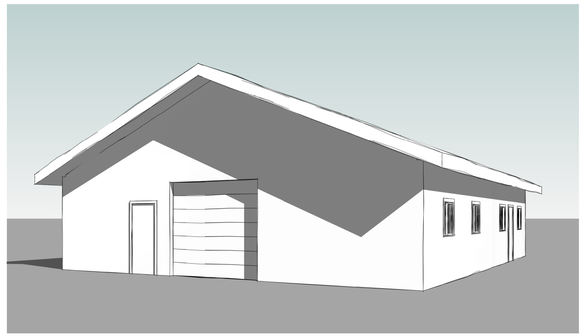

5 3D View 2

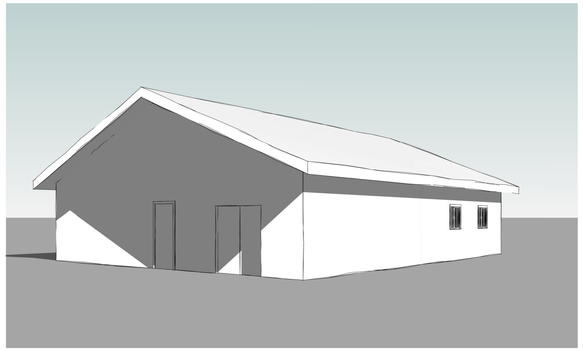

4 3D View 1

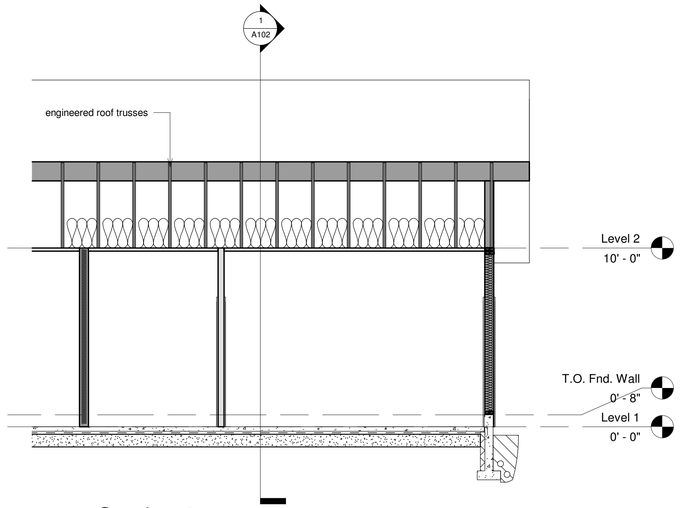

3 Section 3
1/4" = 1'-0"

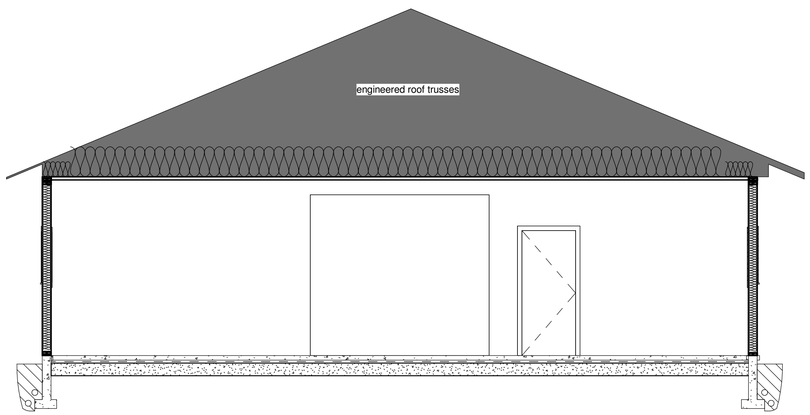

2 Section 2
1/4" = 1'-0"

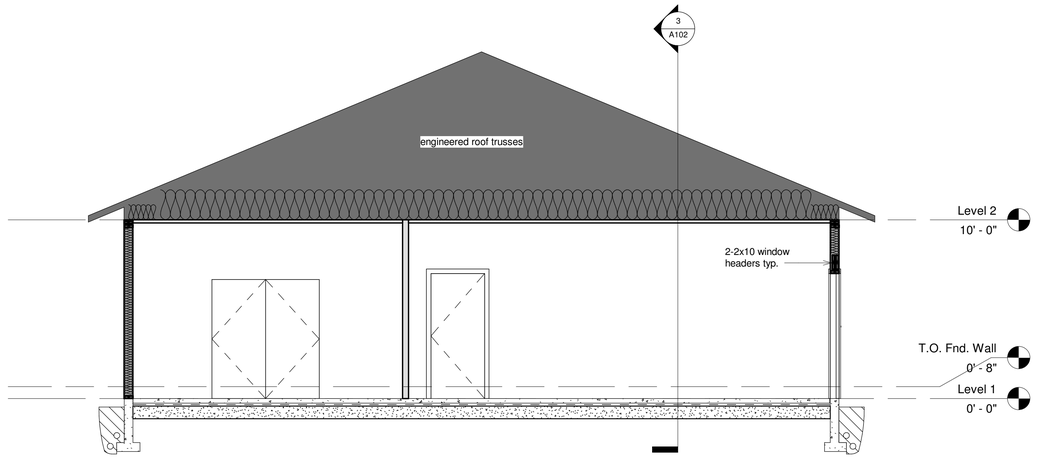

1 Section 1
1/4" = 1'-0"

Goldfinch
SMALL HOME DESIGN

www.goldfinchdesign.com

Consultant
Address
Address
Phone
Fax
e-mail

Consultant
Address
Address
Phone
Fax
e-mail

Consultant
Address
Address
Phone
Fax
e-mail

Consultant
Address
Address
Phone
Fax
e-mail

No.	Description	Date

Fish and Game Club

Sections

Project number	0001
Date	Mar 25, 2021
Drawn by	AST
Checked by	Client

A102

Scale 1/4" = 1'-0"

2021-03-26 10:48:18 AM